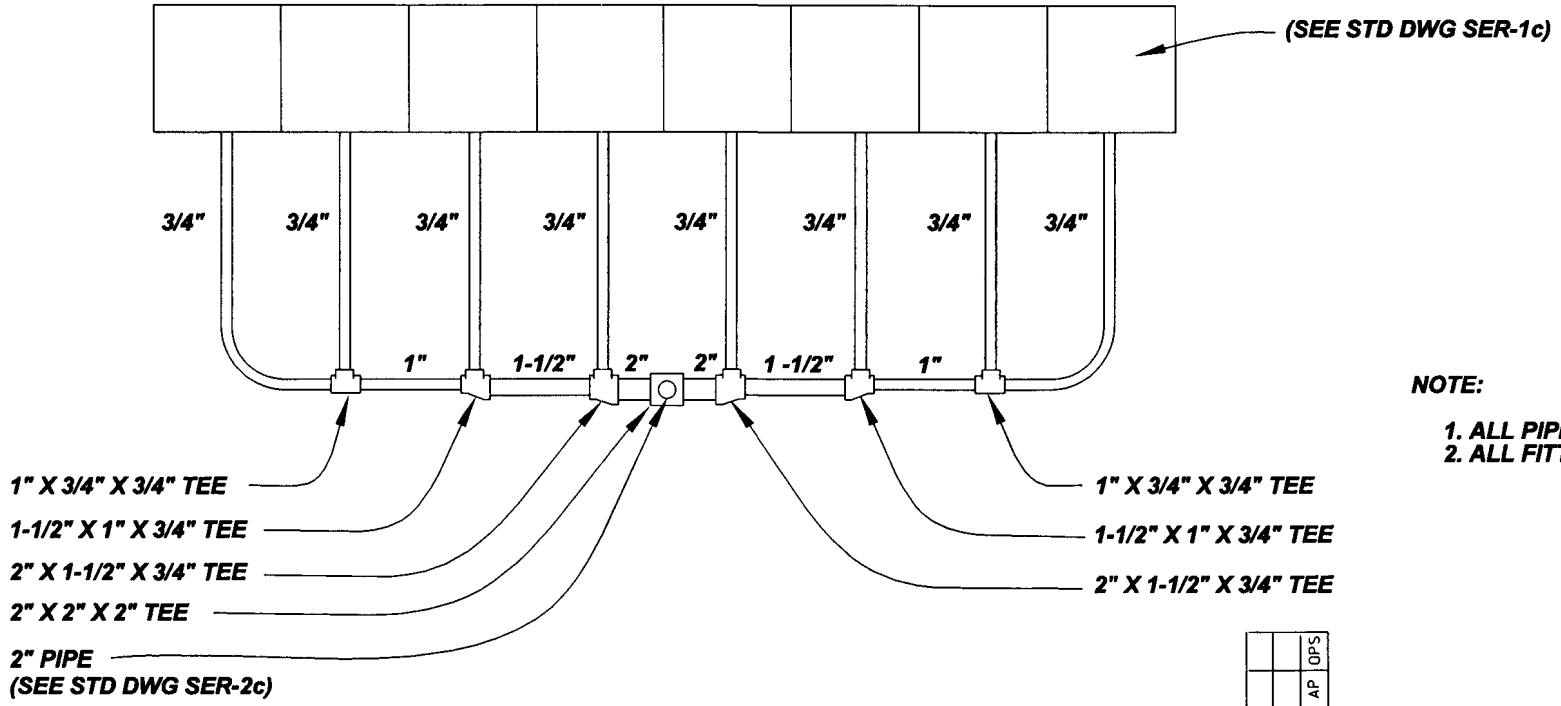


**NOTE:**

1. ALL PIPE IS COPPER TYPE "K".
2. ALL FITTINGS ARE STREAMLINE.

## 8-3/4" METER BANK
## (2" Service w/8-3/4" offsets)

| | | | | | |
|---|---|---|---|---|---|
| REVISION | BY | OPS | AP | CK | DATE |
| | | | | | |

SAN JOSE WATER COMPANY

MANIFOLD SERVICE
8-3/4" METERS

| | | | |
|---|---|---|---|
| BY | P. JOCHIM | OPERATIONS | REF. NOS. D-5-609(8) |
| DATE | 15NOV'04 | ENGINEERING | DWG. NO. SER-M8 |
| CK | ELM | CHIEF ENGINEER | |
| SCALE | NONE | | |